This document has been prepared by AECOM Limted ("AECOM") for the sole use of our client (the "Client") and in accordance with generally accepted consultancy principles, the budget for fees and the terms of reference agreed between AECOM and the Client.
Any information provided by third parties and referred to herein has not been checked or verified by AECOM, unless otherwise expressly stated in the document. No third party may rely upon this document without the prior and express written agreement of AECOM.

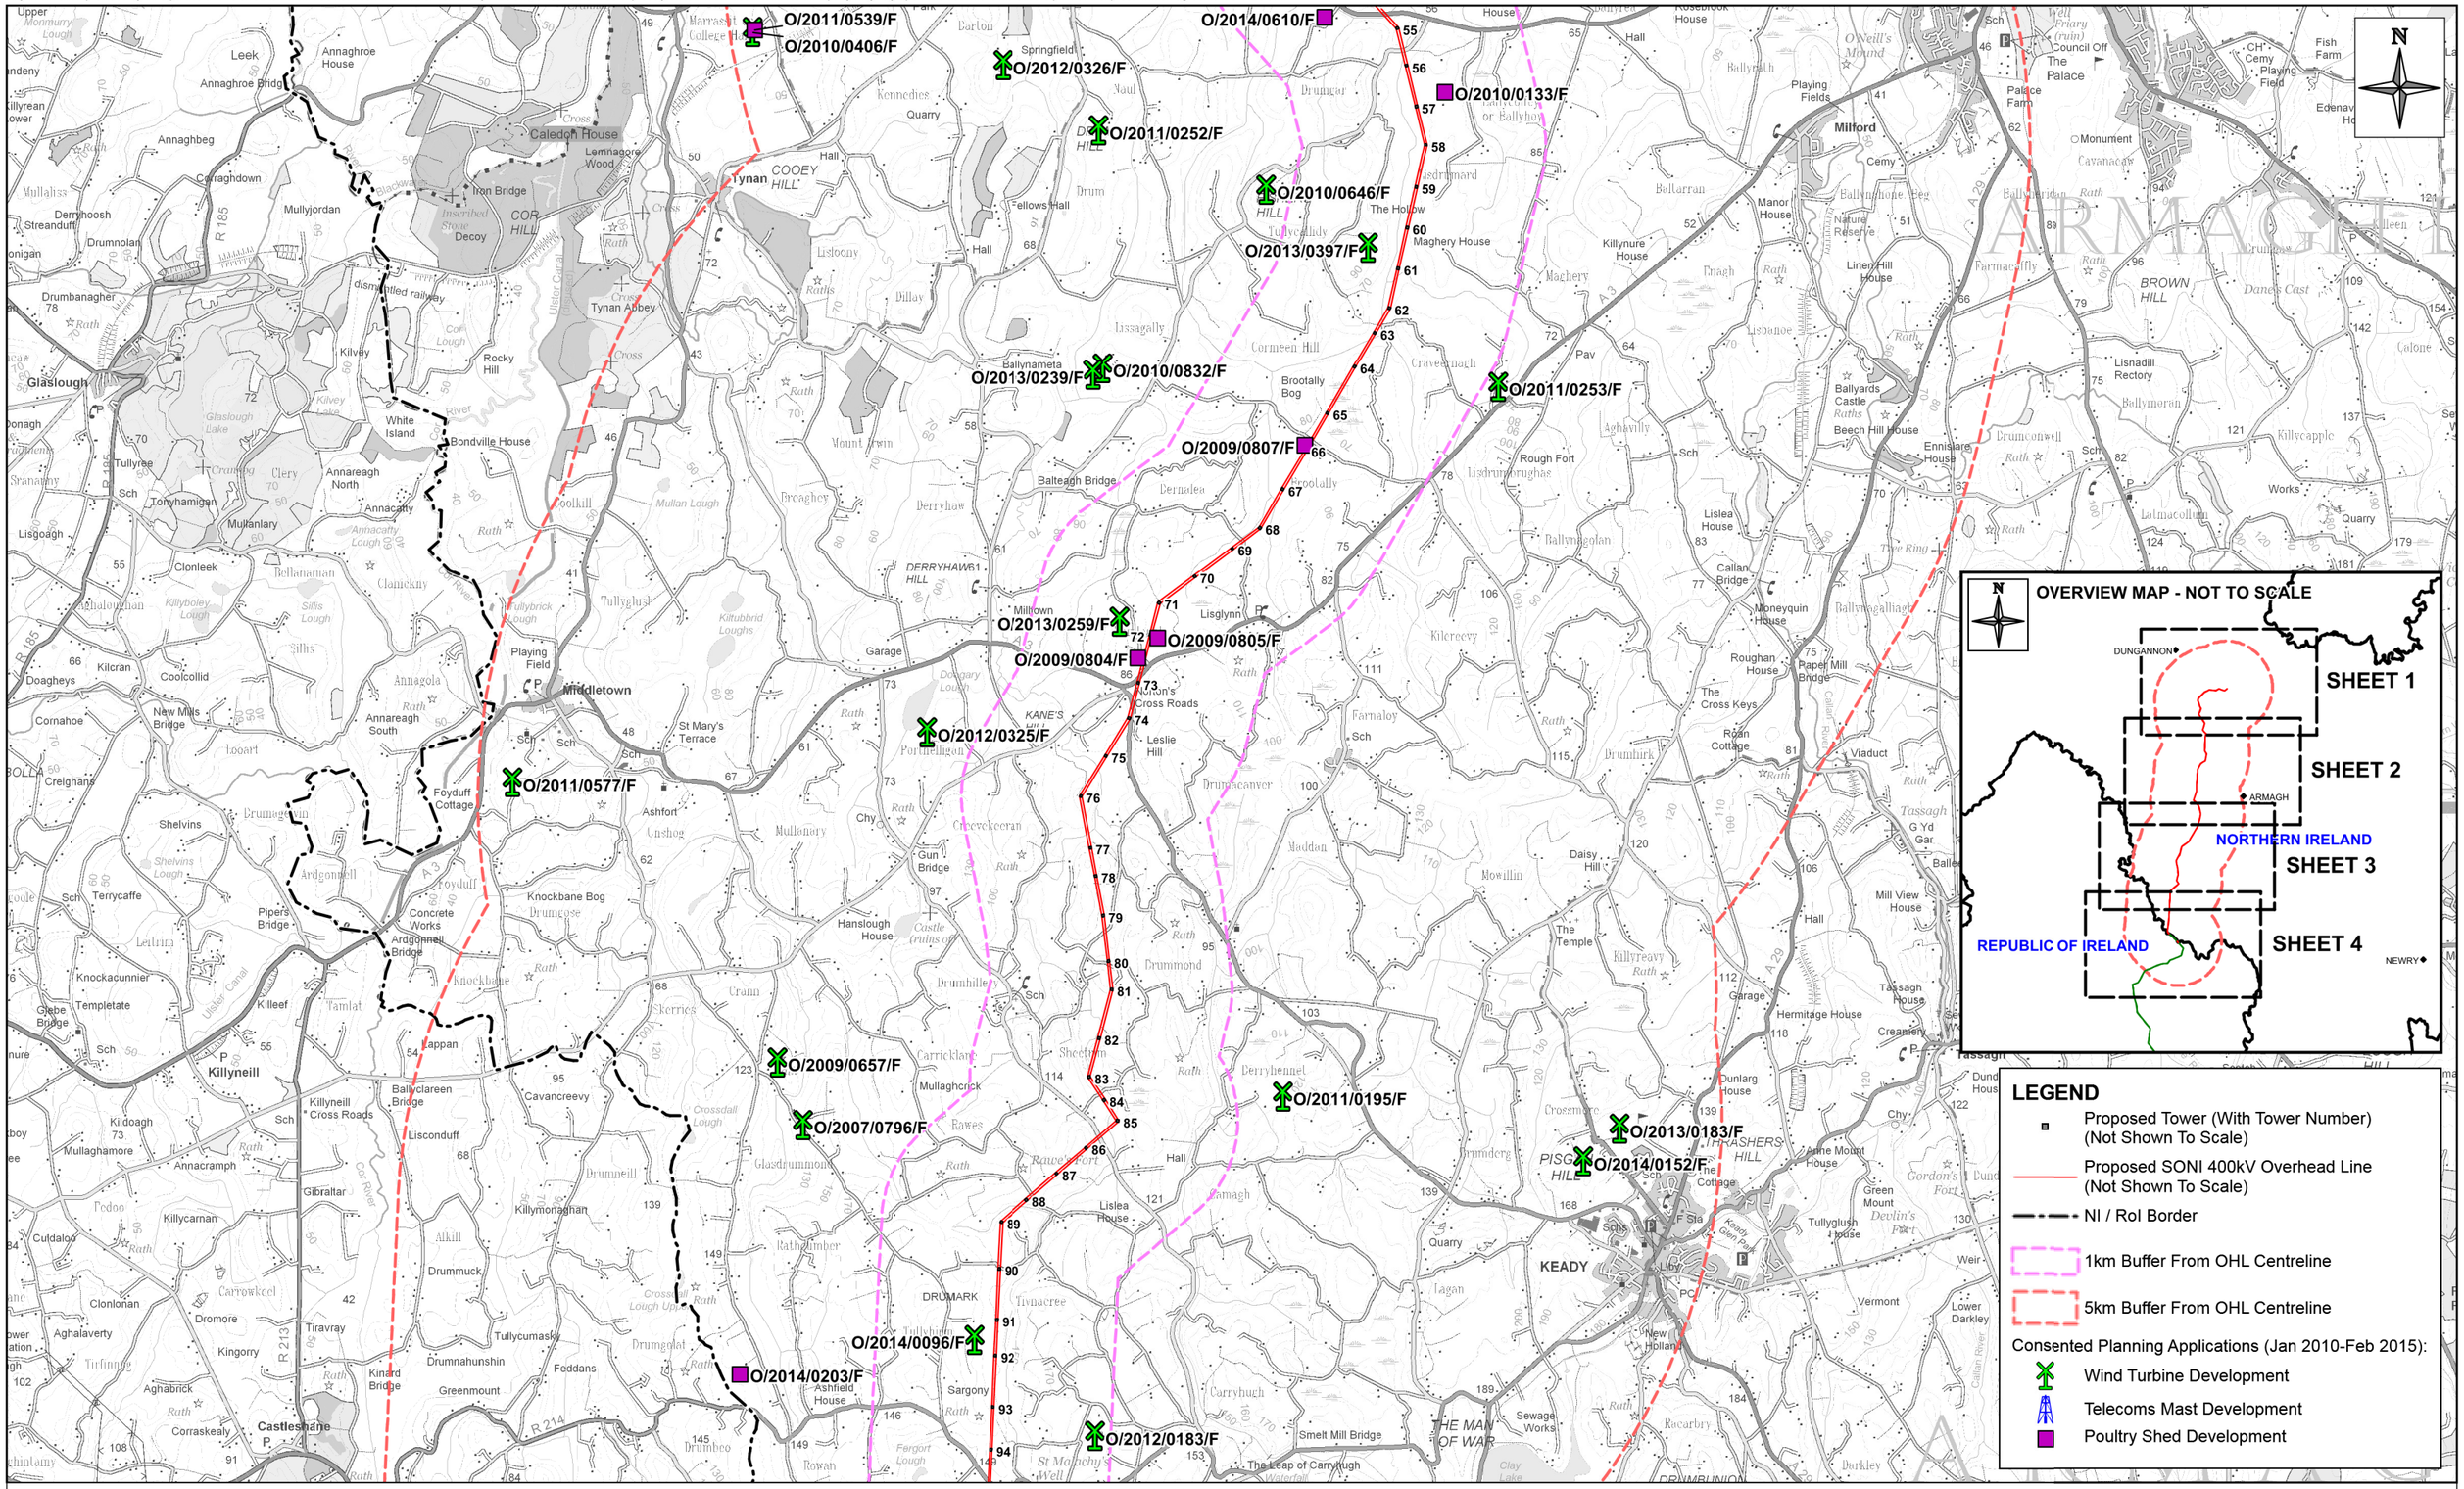

This material is based upon Crown Copyright and is reproduced with the permission of Land & Property Services under delegated authority from the Controller of Her Majesty's Stationery Office, © Crown copyright & database right SLA 213-2015. Unauthorised reproduction infringes © Crown copyright and may lead to prosecution or civil proceedings.

Client: SONI

Project: TYRONE TO CAVAN INTERCONNECTOR CONSOLIDATED ES ADDENDUM

Title: FIGURE 5.1: OTHER PROJECTS CUMULATIVELY ASSESSED (SHEET 3 OF 4)

AECOM
9th Floor
The Clarence West Building
2 Clarence Street West
BELFAST BT2 7GP
Tel: 028 9060 7200
Fax: 028 9060 7399
www.aecom.com

Design:	GB	Drawn:	GB
Chk'd:	KC	App'd:	FL
Date:	27/05/2015	Scale:	1:50,000 @ A3
No:	60032220/3528/CESA/FIG5.1/3		